


B

B

A

A

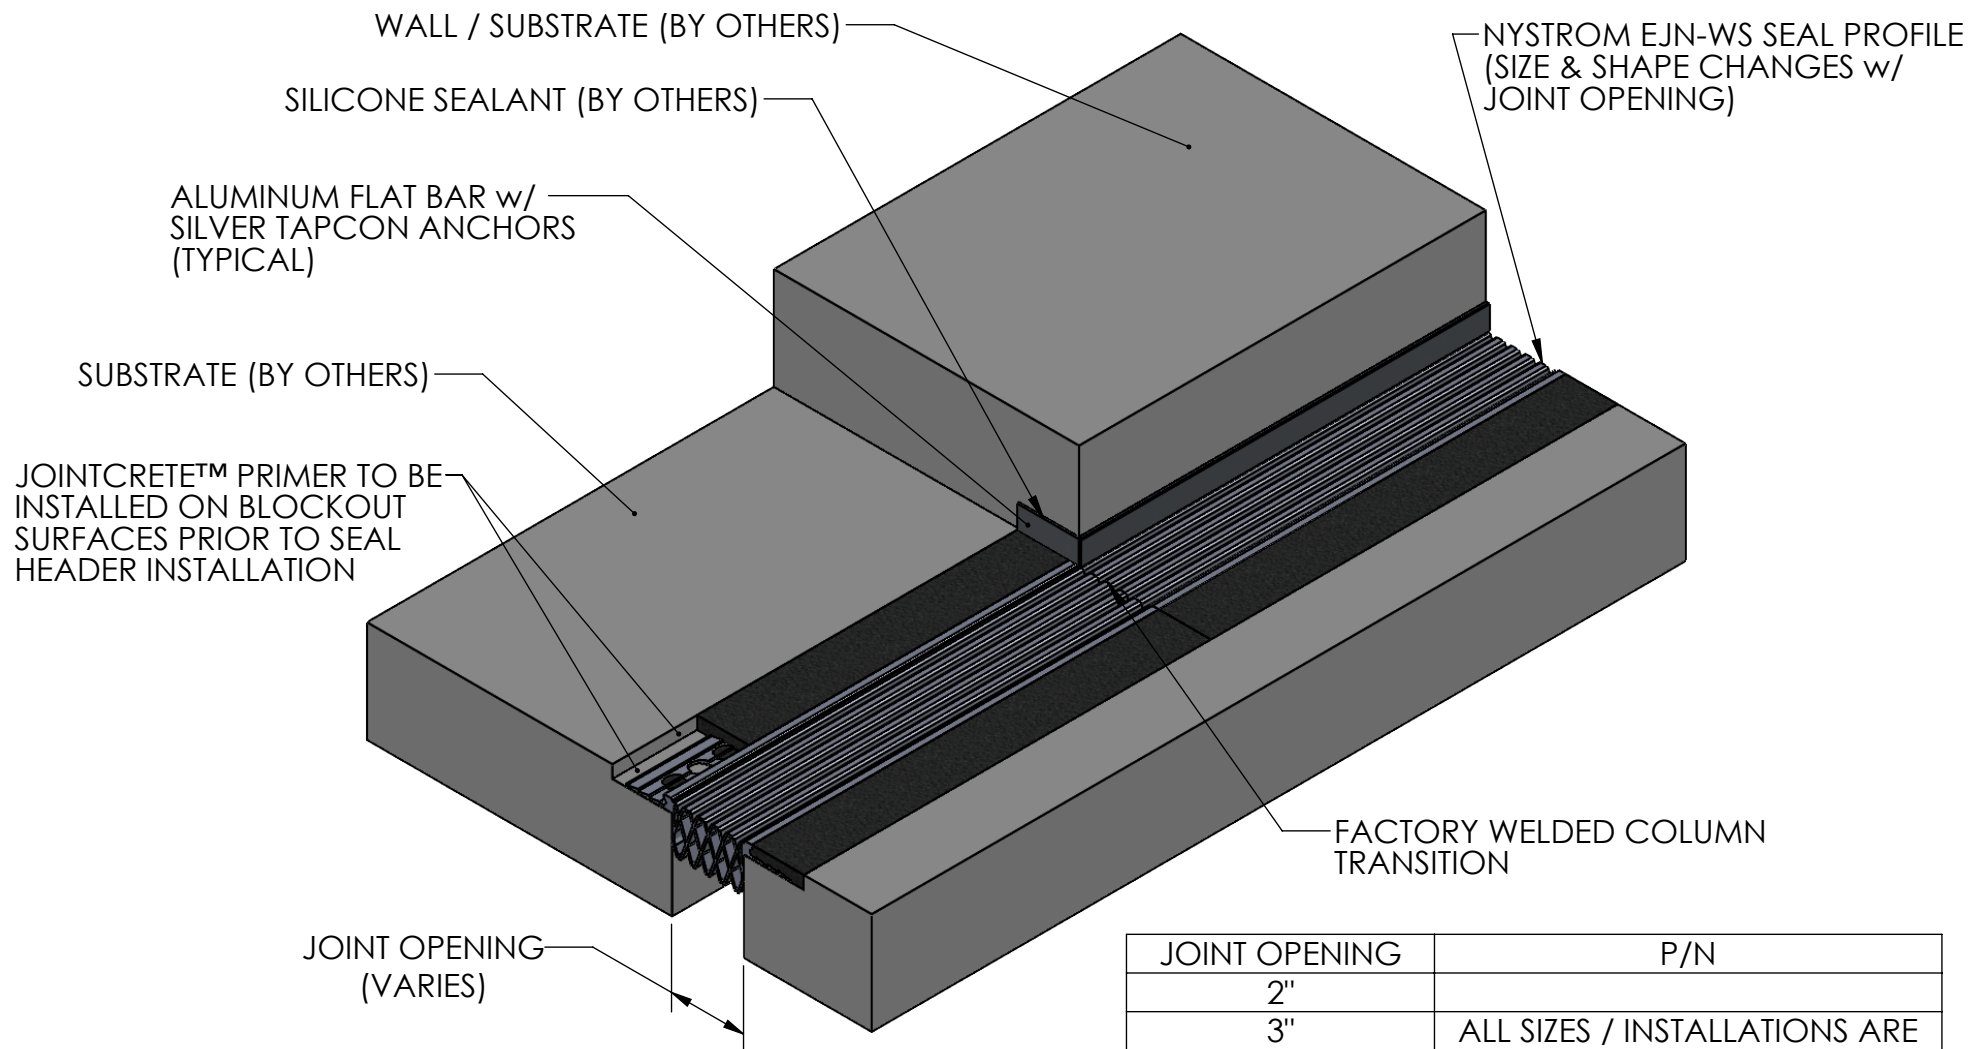

JOINT OPENING	P/N
2"	
3"	ALL SIZES / INSTALLATIONS ARE
4"	CUSTOM. CONTACT YOUR
5"	NYSTROM SALES REP.
6"	

PROJECT:					
ARCHITECT:					
CONTRACTOR:					
 9300 73rd Avenue North Minneapolis, MN 55428				TITLE:	
				EJA-WS SYSTEM TRANSITION DETAIL Slab-to-Slab to Slab-to-Wall	
	NAME	DATE	SIZE	DWG. NO.	REV
DRAWN	JKP	09/23/25	A	T11	A
RELEASED	JKP	09/23/25	WEIGHT:	SHEET 1 OF 1	