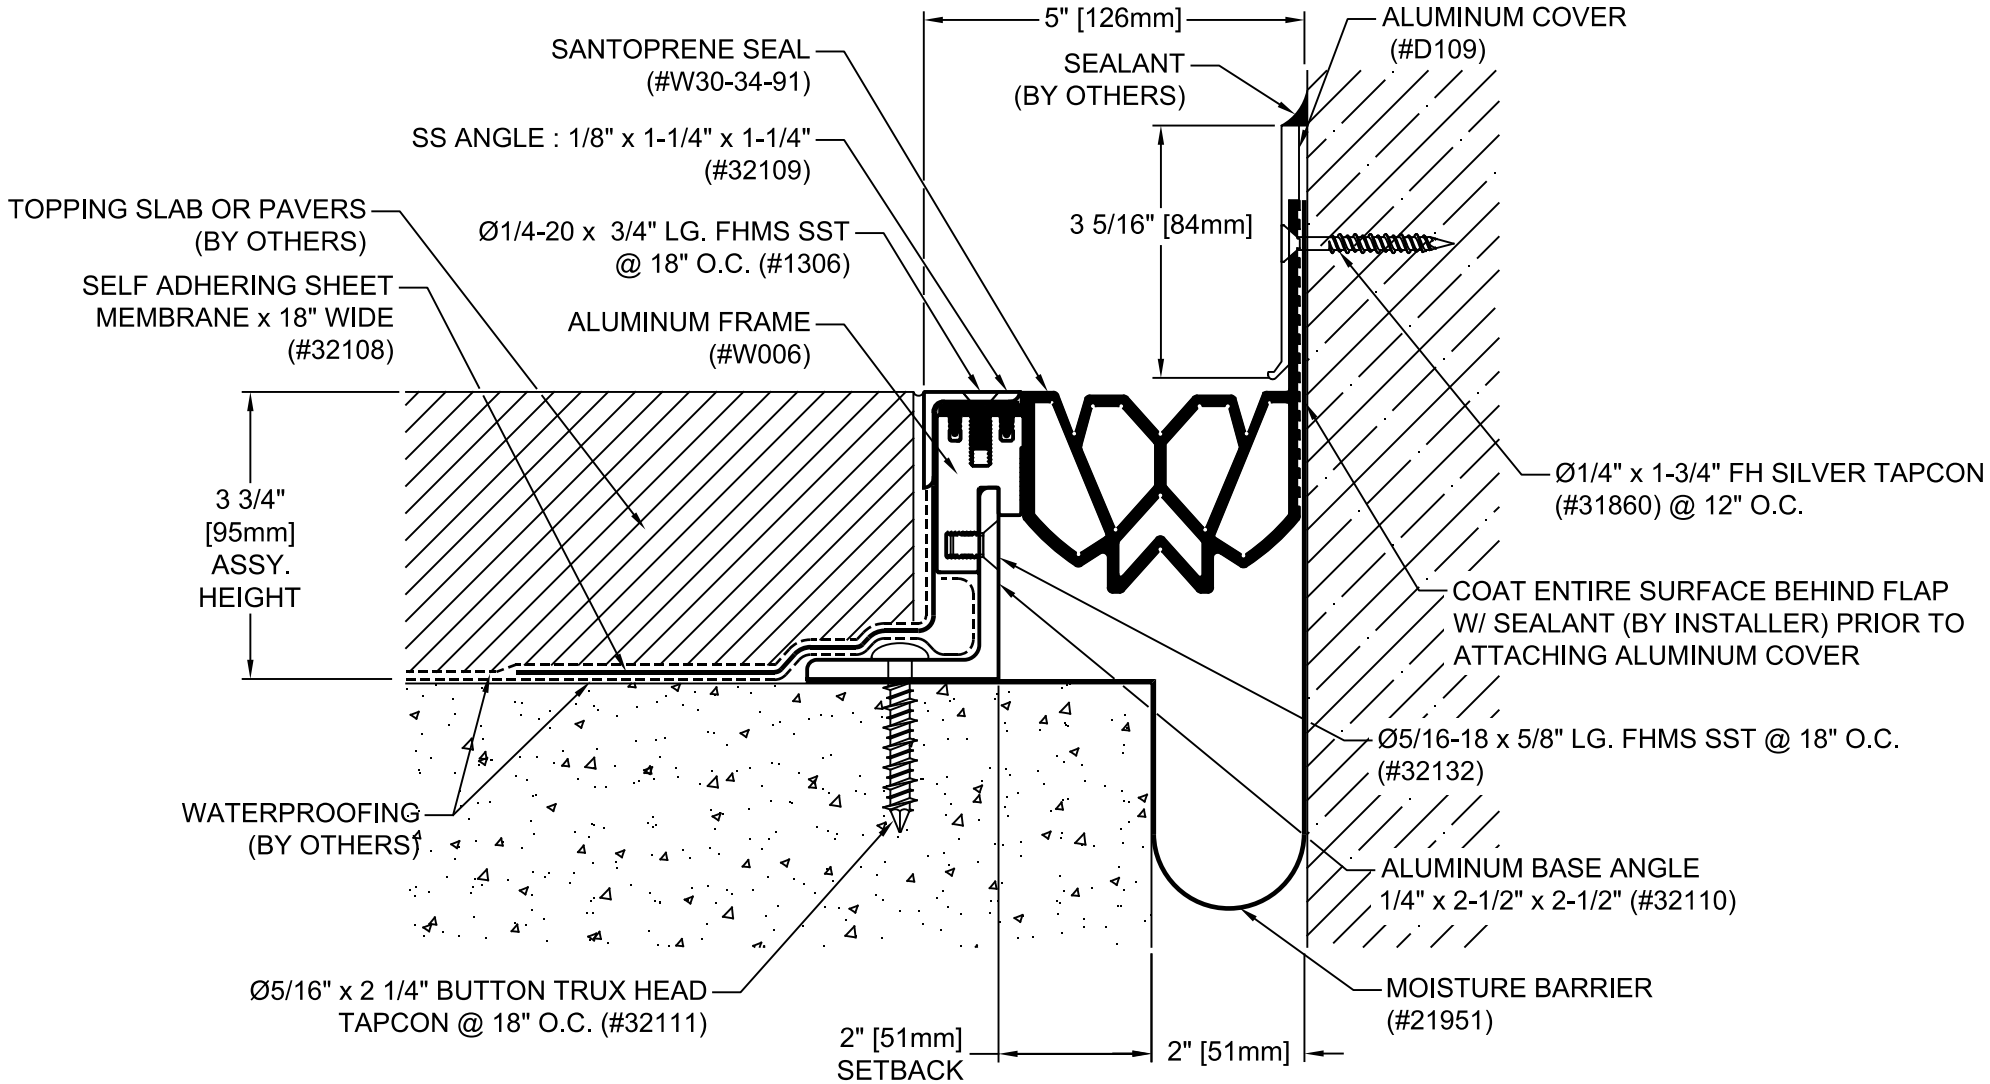

TOPPING SLAB DECK APPLICATION

EXPOSED SEAL FINISH: BLACK
EXPOSED METAL FINISH: MILL
MOVEMENT RANGE: +2 1/4" [57mm] / -1 1/2" [38mm]
STOCK LENGTHS: 10'-0"

PROJECT:					
ARCHITECT:					
CONTRACTOR:					
QTY:					
PART#:				EJN-TSS-200W-400	
nystrom® 9300 73rd Ave N., Minneapolis, MN 55428 800-547-2635 info@nystrom.com				TITLE: SEISMIC EXTERIOR PLAZA SYSTEM TOPPING SLAB DECK APPLICATION	
	NAME	DATE	SIZE	DWG. NO.	REV
DRAWN	JPK	11/08/23	A	EJN-TSS-200W-400	A
RELEASED			WEIGHT:		SHEET 1 OF 1

PROPRIETARY AND CONFIDENTIAL: THE INFORMATION CONTAINED IN THIS DRAWING, IS SOLE PROPERTY OF NYSTROM. ANY REPRODUCTION IN PART OR AS A WHOLE, WITHOUT THE WRITTEN PERMISSION OF NYSTROM, IS PROHIBITED. © 2020 NYSTROM, INC.