


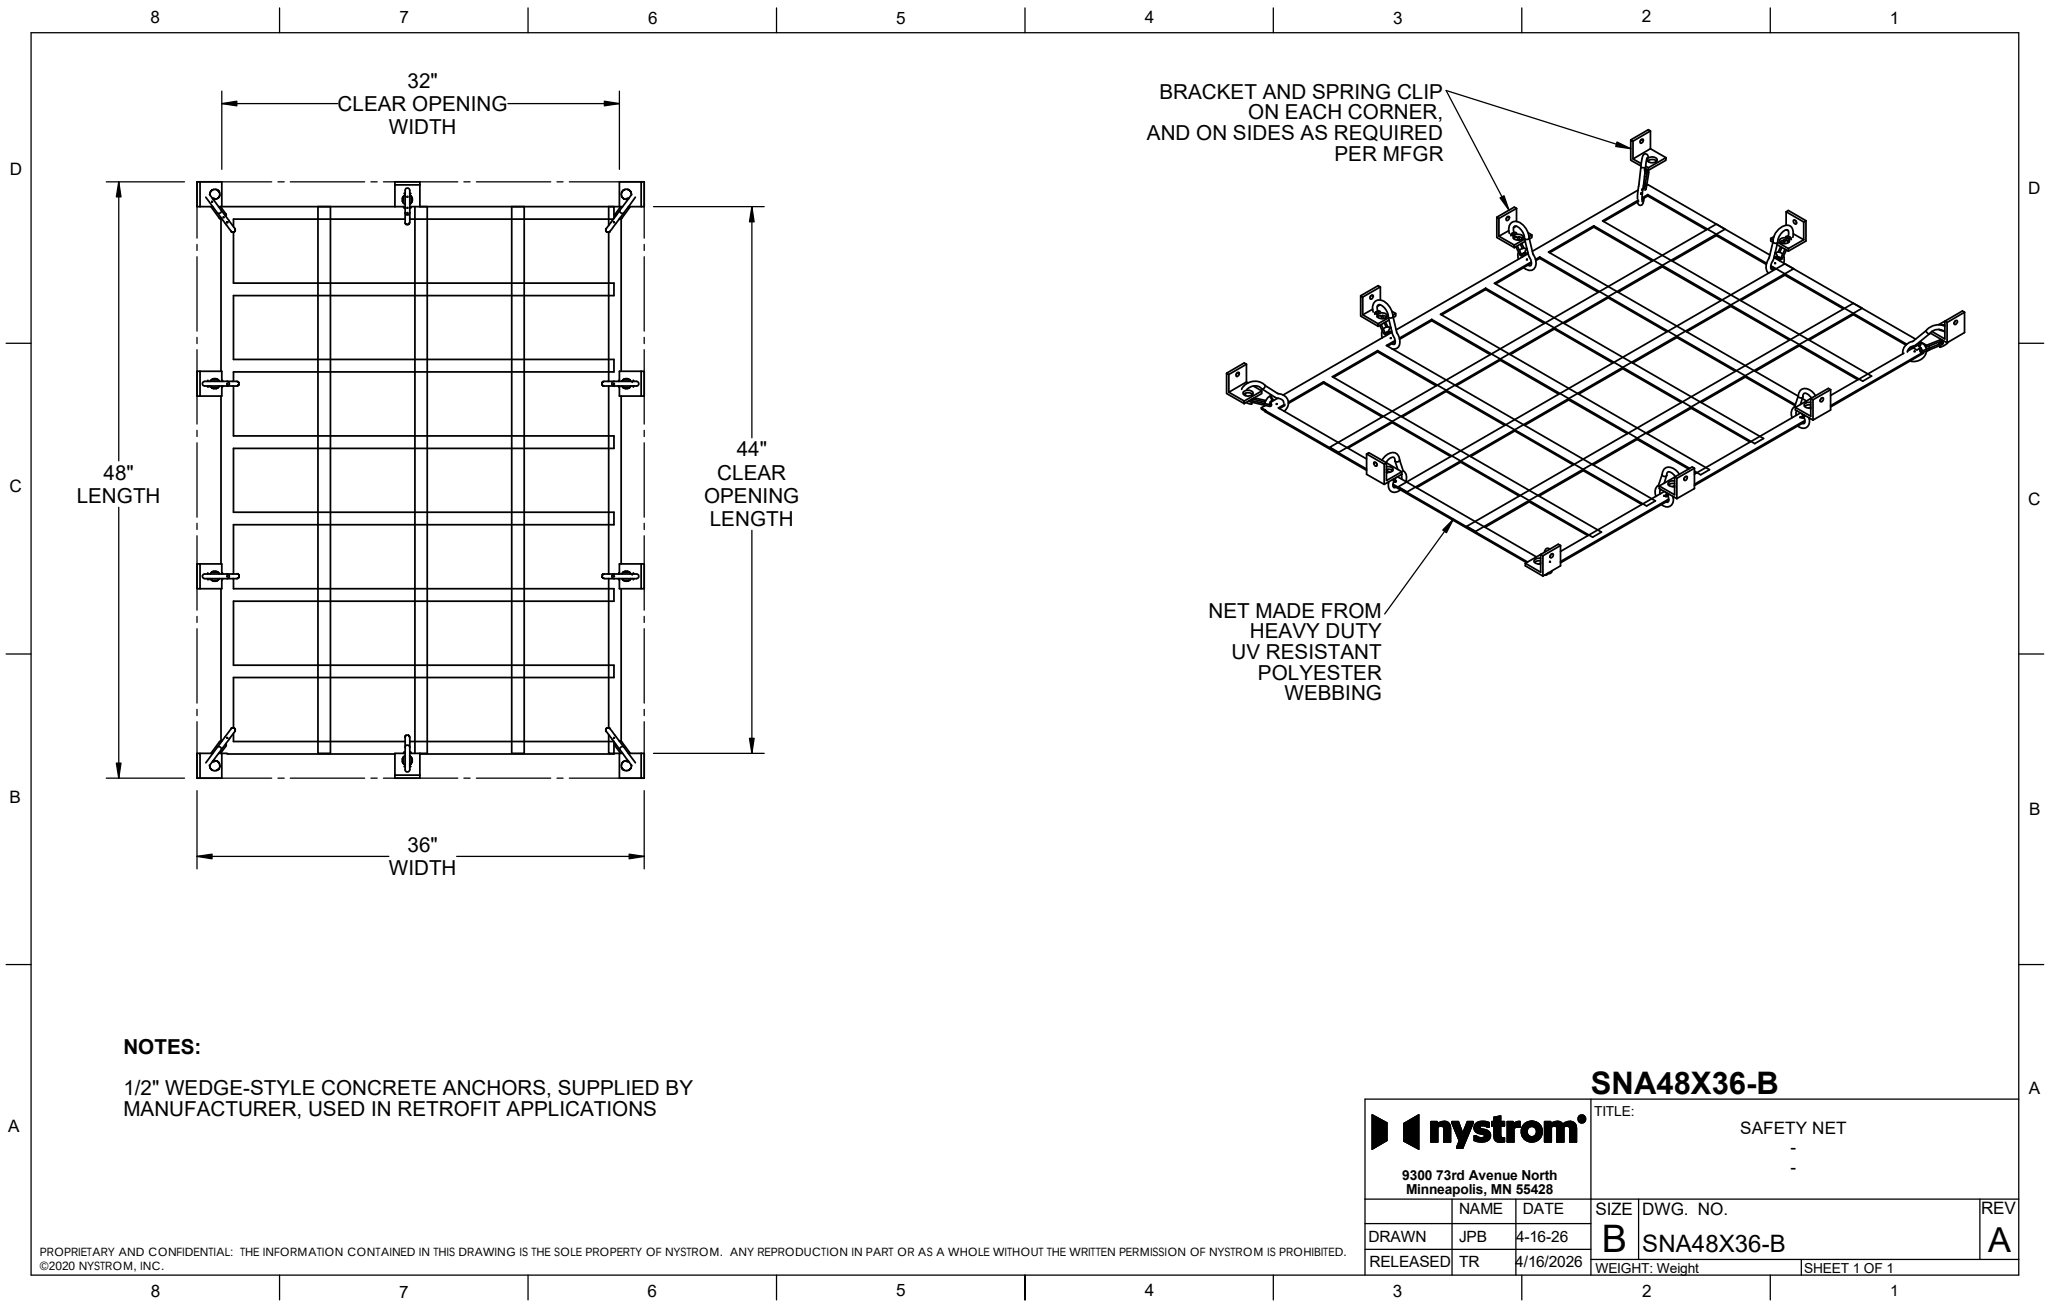

NOTES:

1/2" WEDGE-STYLE CONCRETE ANCHORS, SUPPLIED BY MANUFACTURER, USED IN RETROFIT APPLICATIONS

SNA48X36-B

			TITLE: SAFETY NET - -		
9300 73rd Avenue North Minneapolis, MN 55428					
	NAME	DATE	SIZE	DWG. NO.	REV A
DRAWN	JPB	4-16-26	B	SNA48X36-B	
RELEASED	TR	4/16/2026			
			WEIGHT: Weight		SHEET 1 OF 1