


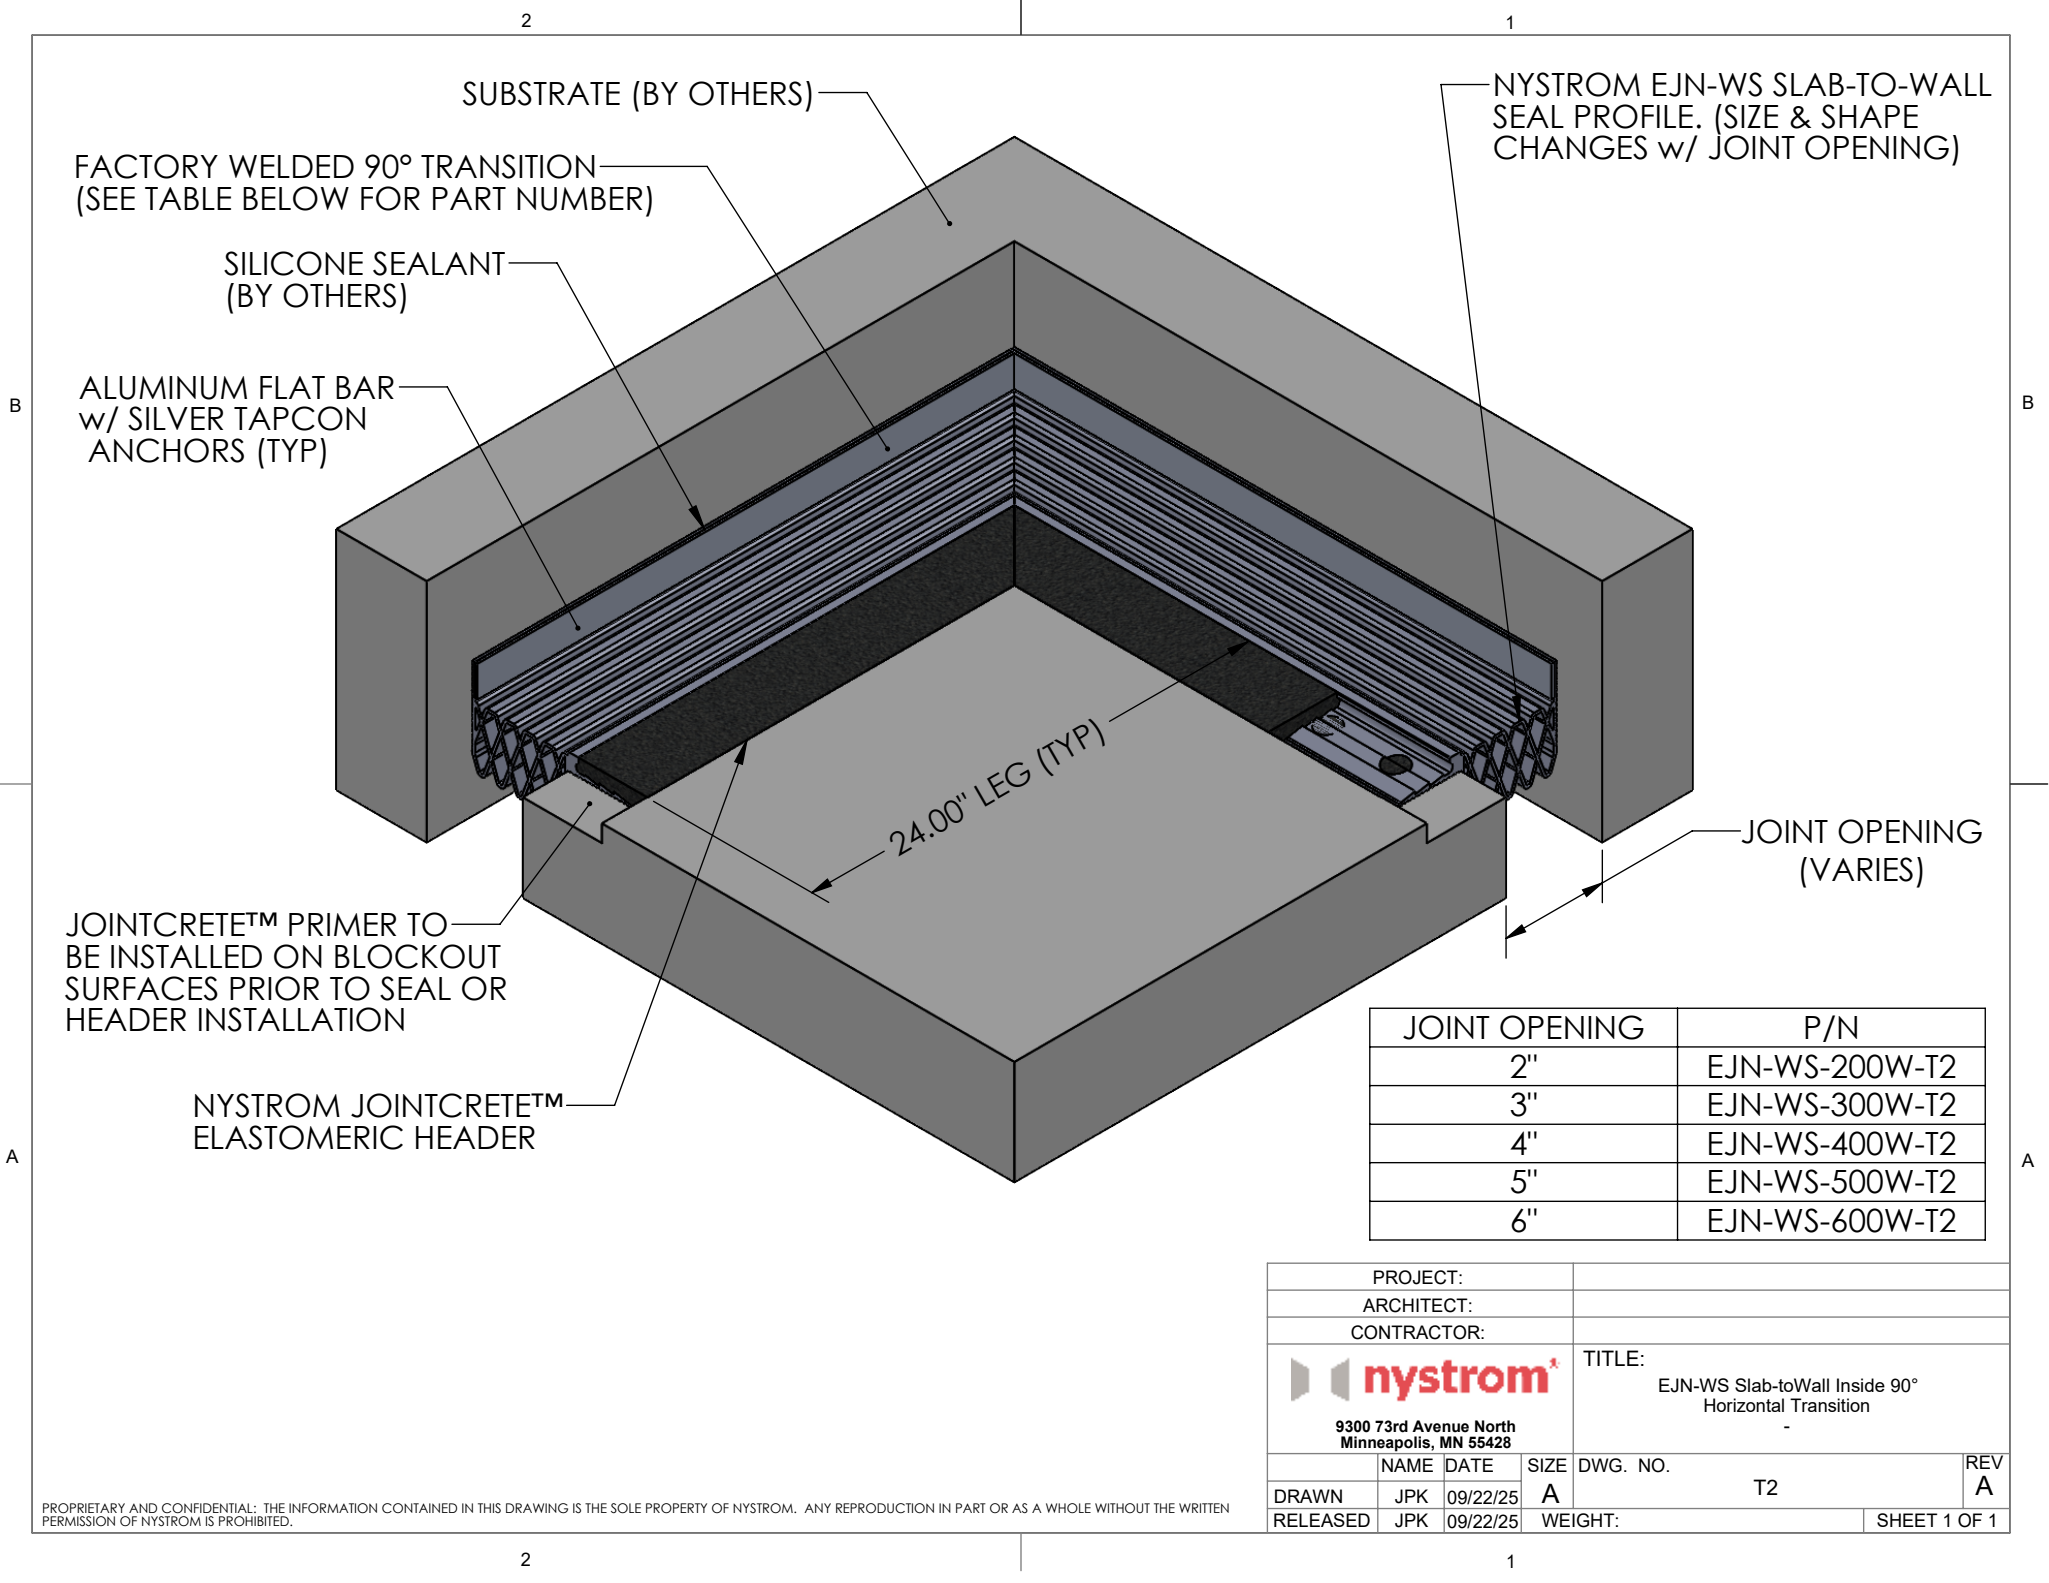

FACTORY WELDED 90° TRANSITION
(SEE TABLE BELOW FOR PART NUMBER)

SILICONE SEALANT
(BY OTHERS)

ALUMINUM FLAT BAR
w/ SILVER TAPCON
ANCHORS (TYP)

SUBSTRATE (BY OTHERS)

NYSTROM EJN-WS SLAB-TO-WALL
SEAL PROFILE. (SIZE & SHAPE
CHANGES w/ JOINT OPENING)

24.00" LEG (TYP)

JOINTCRETE™ PRIMER TO
BE INSTALLED ON BLOCKOUT
SURFACES PRIOR TO SEAL OR
HEADER INSTALLATION

NYSTROM JOINTCRETE™
ELASTOMERIC HEADER

JOINT OPENING
(VARIES)

JOINT OPENING	P/N
2"	EJN-WS-200W-T2
3"	EJN-WS-300W-T2
4"	EJN-WS-400W-T2
5"	EJN-WS-500W-T2
6"	EJN-WS-600W-T2

PROJECT:				
ARCHITECT:				
CONTRACTOR:				
 9300 73rd Avenue North Minneapolis, MN 55428		TITLE: EJN-WS Slab-toWall Inside 90° Horizontal Transition		
NAME	DATE	SIZE	DWG. NO.	REV
DRAWN JPK	09/22/25	A	T2	A
RELEASED JPK	09/22/25	WEIGHT:		SHEET 1 OF 1