


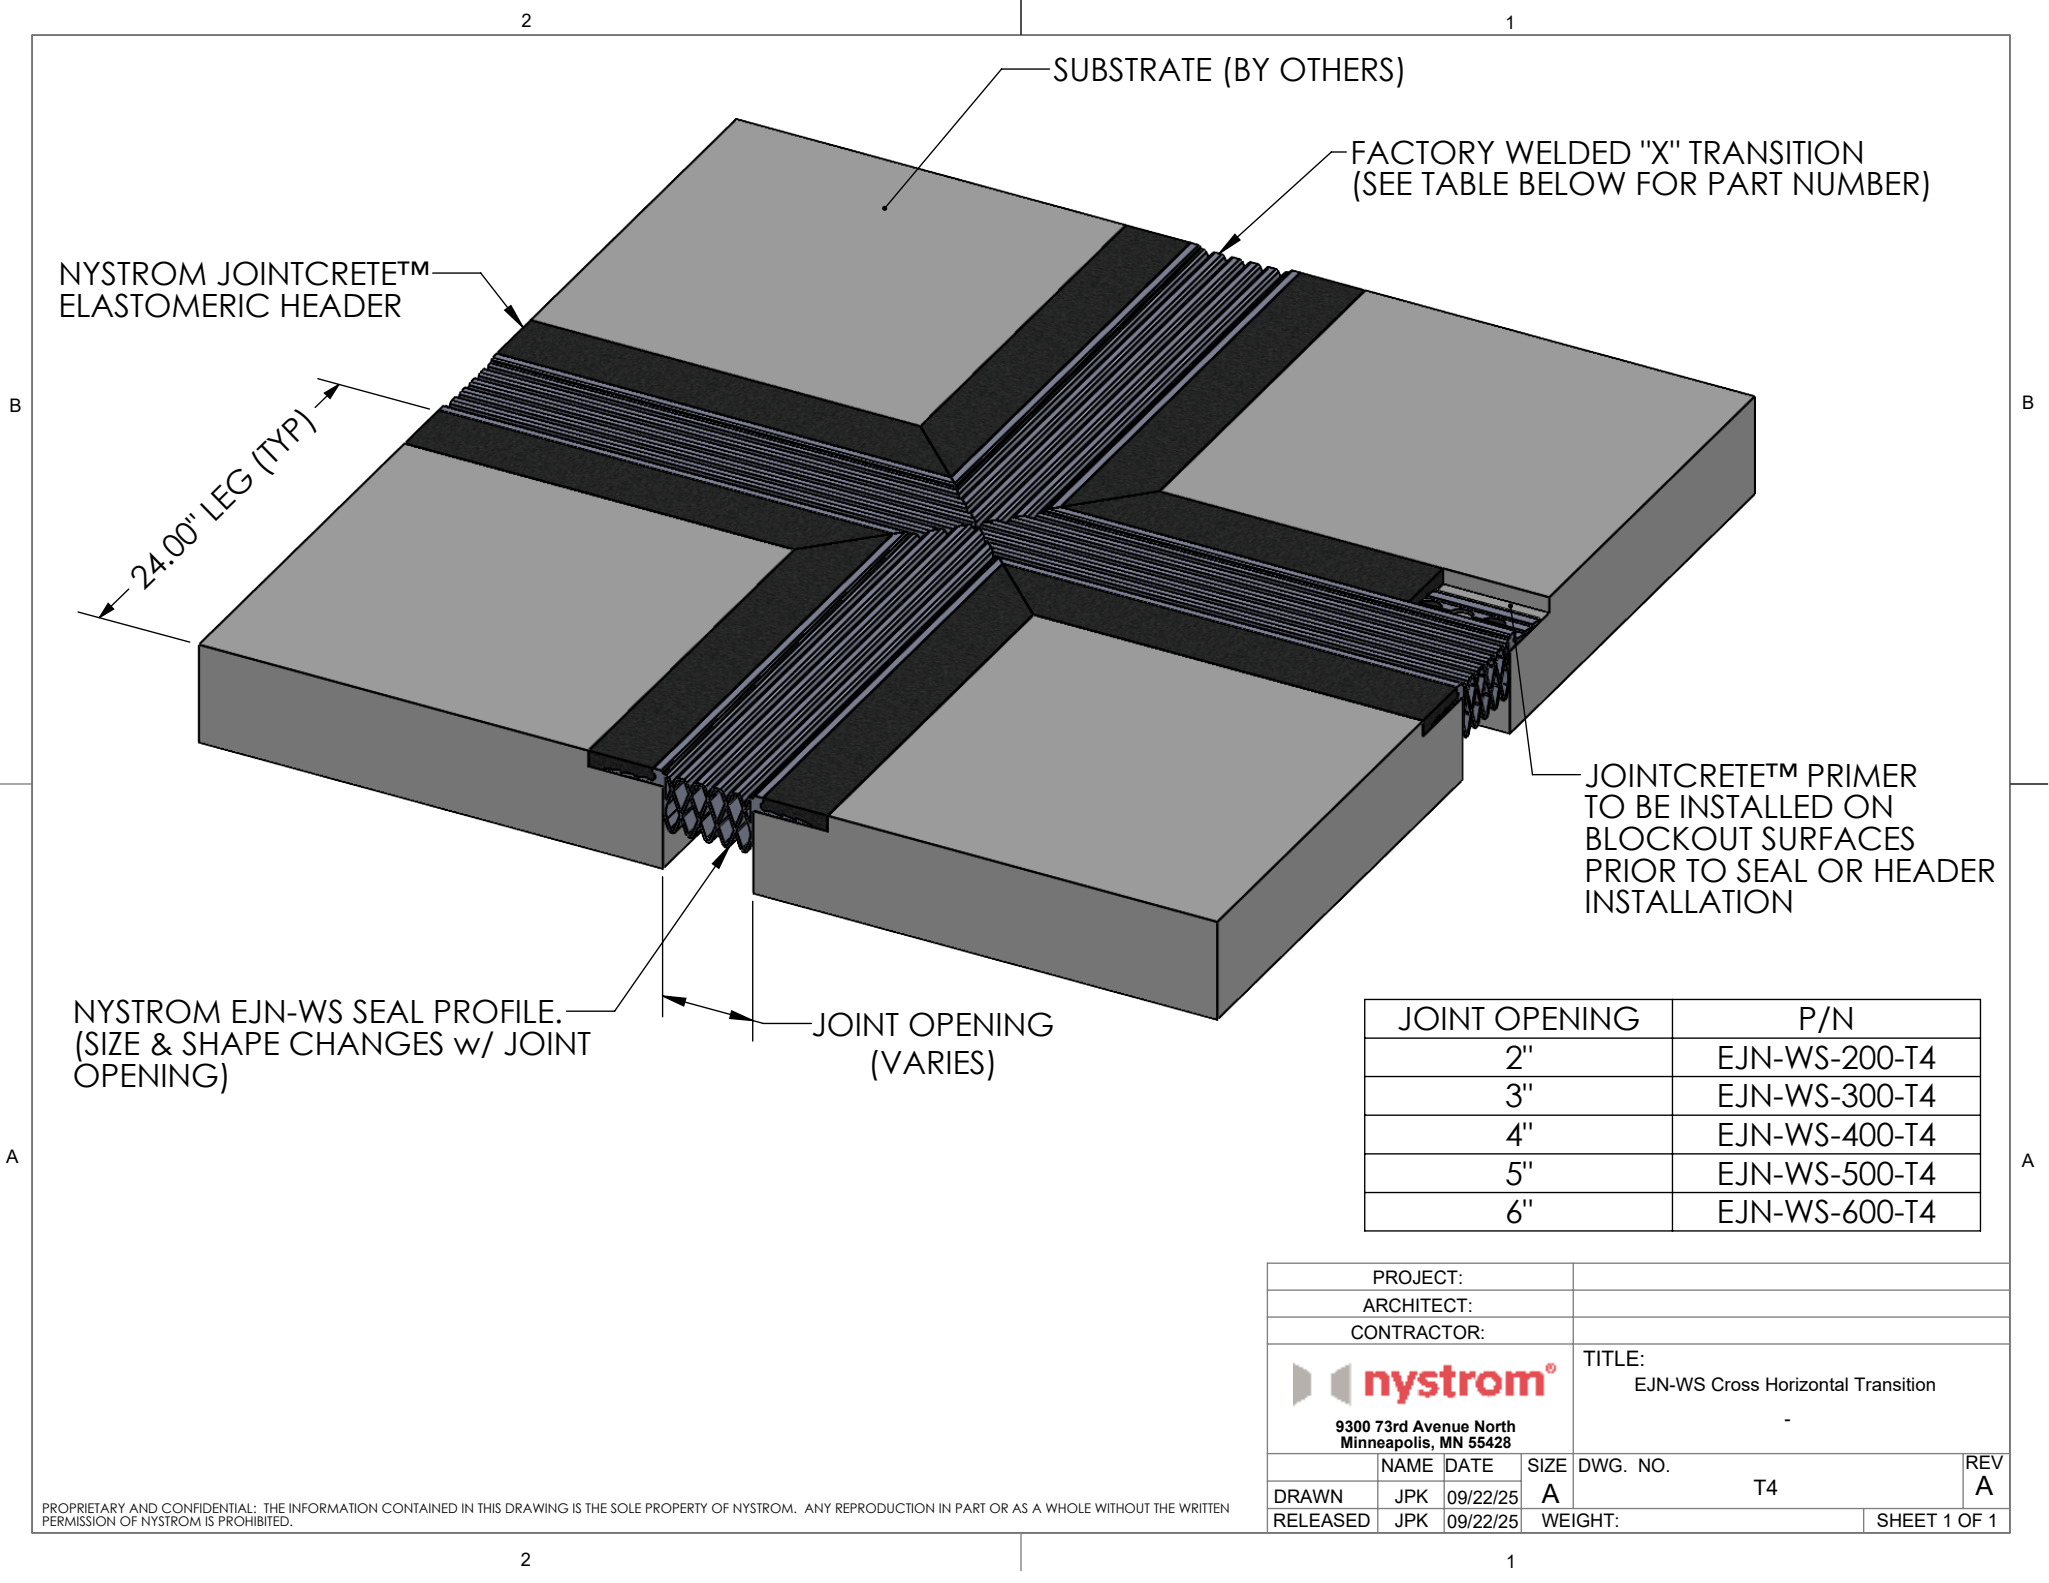

NYSTROM JOINTCRETE™
ELASTOMERIC HEADER

SUBSTRATE (BY OTHERS)

FACTORY WELDED "X" TRANSITION
(SEE TABLE BELOW FOR PART NUMBER)

24.00" LEG (TYP)

JOINTCRETE™ PRIMER
TO BE INSTALLED ON
BLOCKOUT SURFACES
PRIOR TO SEAL OR HEADER
INSTALLATION

NYSTROM EJM-WS SEAL PROFILE.
(SIZE & SHAPE CHANGES w/ JOINT
OPENING)

JOINT OPENING
(VARIES)

JOINT OPENING	P/N
2"	EJM-WS-200-T4
3"	EJM-WS-300-T4
4"	EJM-WS-400-T4
5"	EJM-WS-500-T4
6"	EJM-WS-600-T4

PROJECT:					
ARCHITECT:					
CONTRACTOR:					
 9300 73rd Avenue North Minneapolis, MN 55428				TITLE: EJM-WS Cross Horizontal Transition	
NAME	DATE	SIZE	DWG. NO.	REV	
DRAWN JPK	09/22/25	A	T4	A	
RELEASED JPK	09/22/25	WEIGHT:			SHEET 1 OF 1