


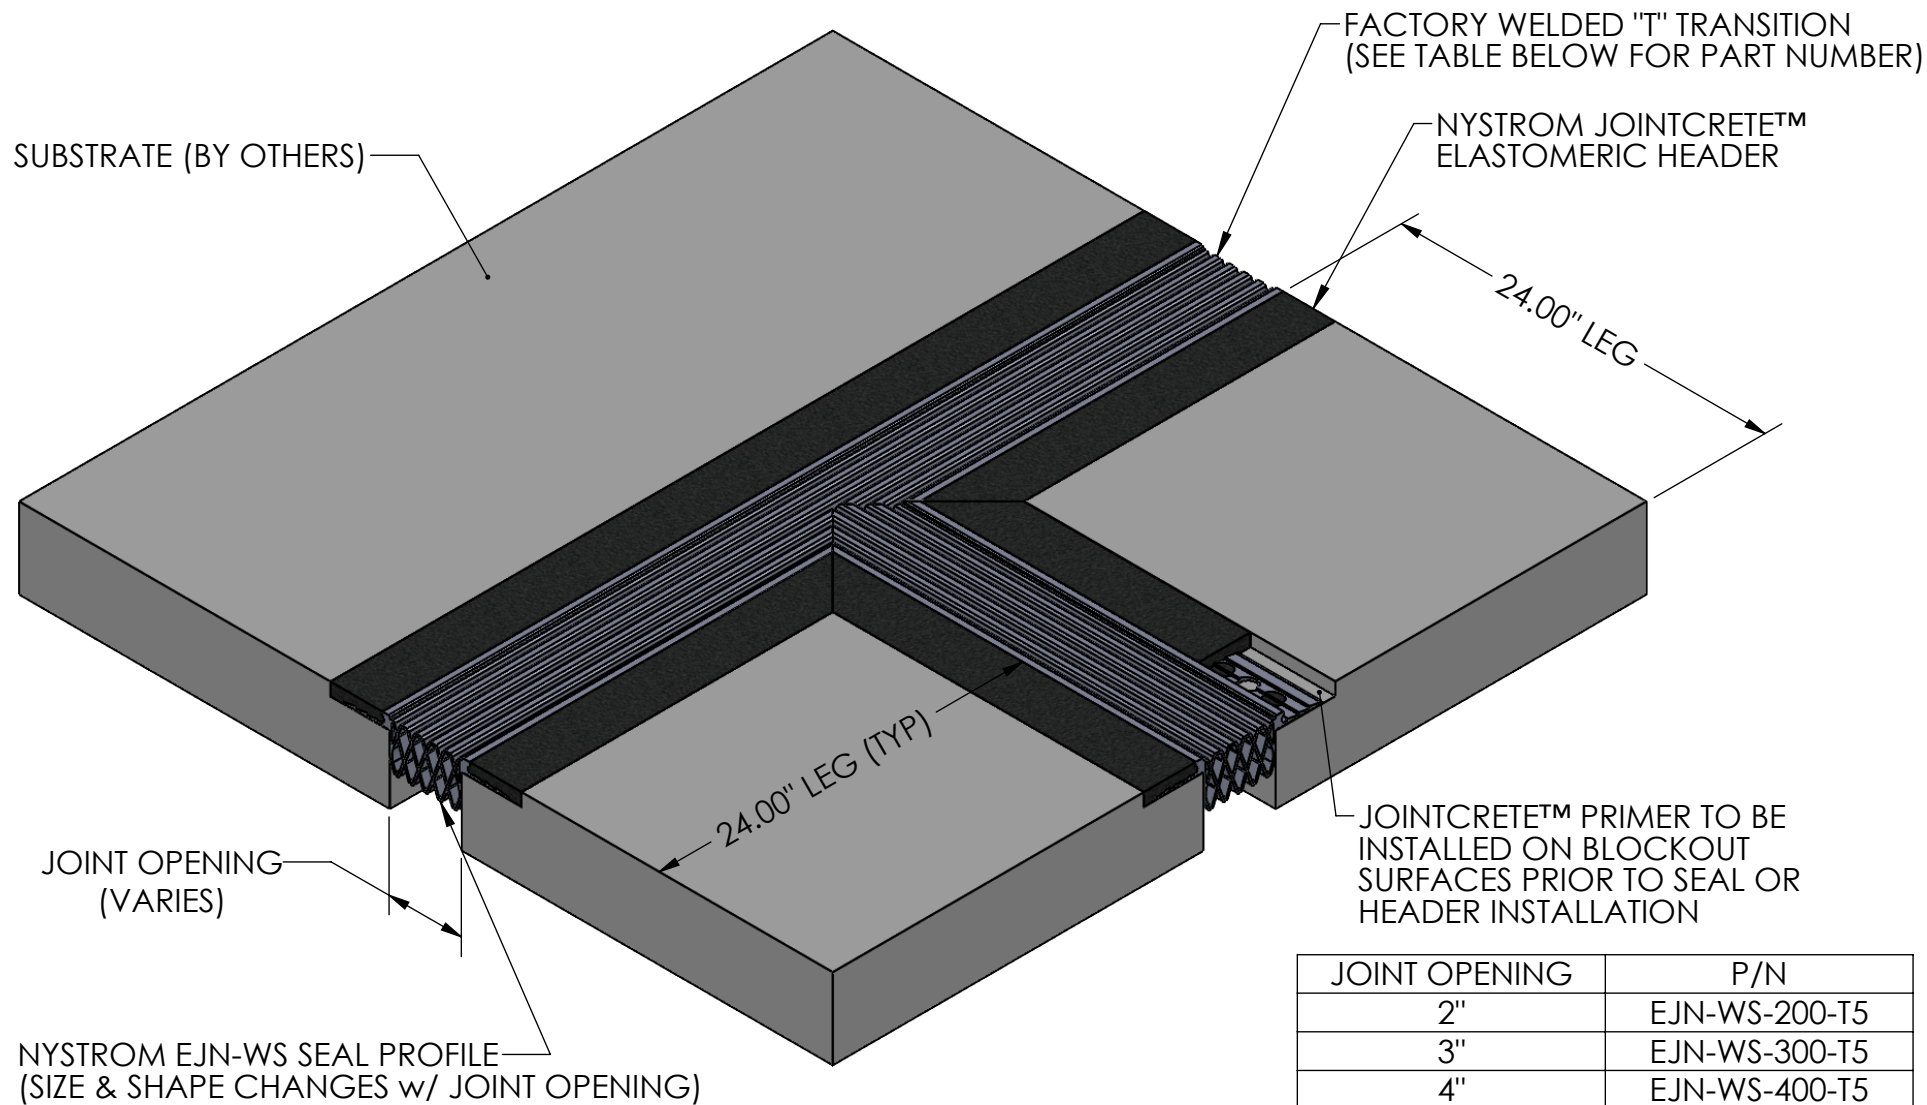

JOINT OPENING	P/N
2"	EJN-WS-200-T5
3"	EJN-WS-300-T5
4"	EJN-WS-400-T5
5"	EJN-WS-500-T5
6"	EJN-WS-600-T5

PROJECT:					
ARCHITECT:					
CONTRACTOR:					
nystrom[®] 9300 73rd Avenue North Minneapolis, MN 55428			TITLE: EJN-WS SLAB-TO-SLAB, HORIZONTAL 'T', 90°		
	NAME	DATE	SIZE	DWG. NO.	REV
DRAWN	JKP	09/22/25	A	T5	A
RELEASED	JKP	09/22/25	WEIGHT:		SHEET 1 OF 1