


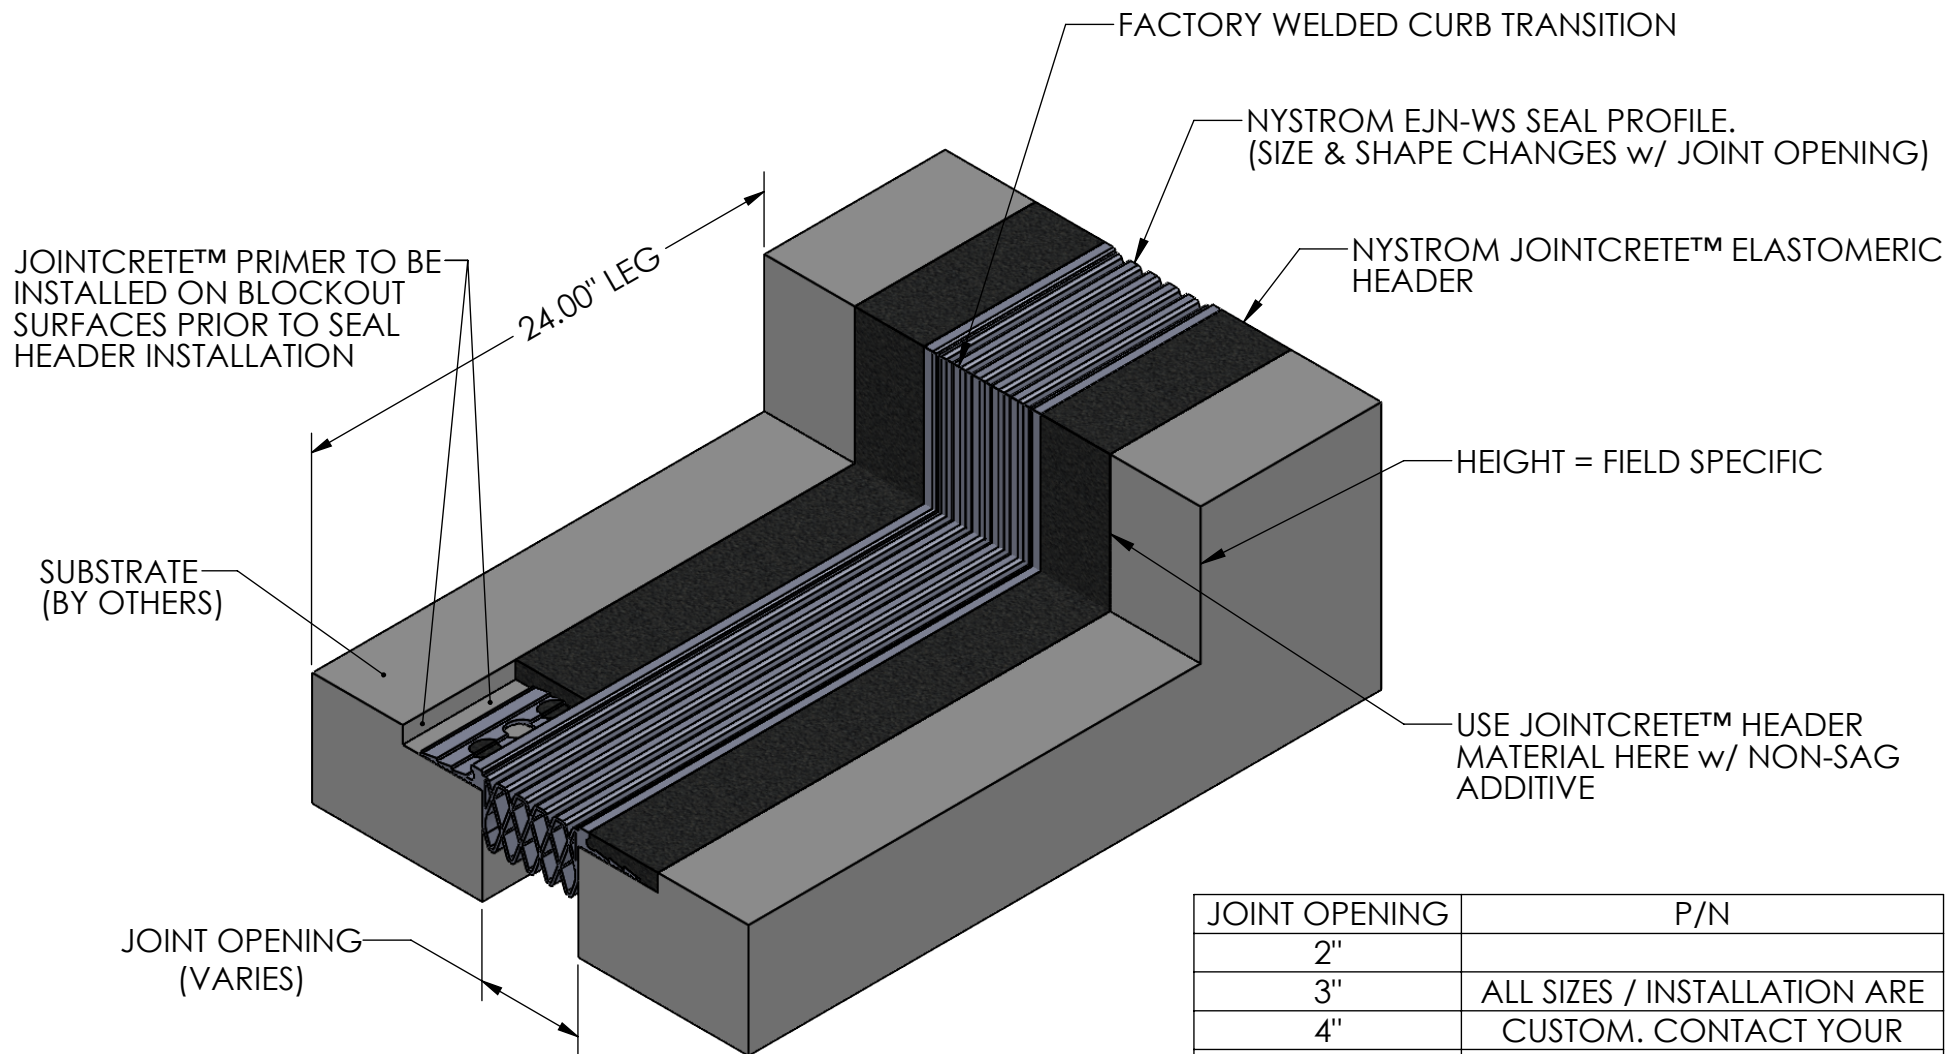

JOINT OPENING	P/N
2"	
3"	ALL SIZES / INSTALLATION ARE
4"	CUSTOM. CONTACT YOUR
5"	NYSTROM SALES REP.
6"	

**** ACCURATE FIELD DIMENSIONS REQUIRED.**

PROJECT:				
ARCHITECT:				
CONTRACTOR:				
 9300 73rd Avenue North Minneapolis, MN 55428		TITLE:		
		EJM-WS 90 Degree Curb Transition		
	NAME	DATE	SIZE	DWG. NO.
DRAWN	JKP	09/23/25	A	T7
RELEASED	JKP	09/23/25	WEIGHT:	
				REV A