


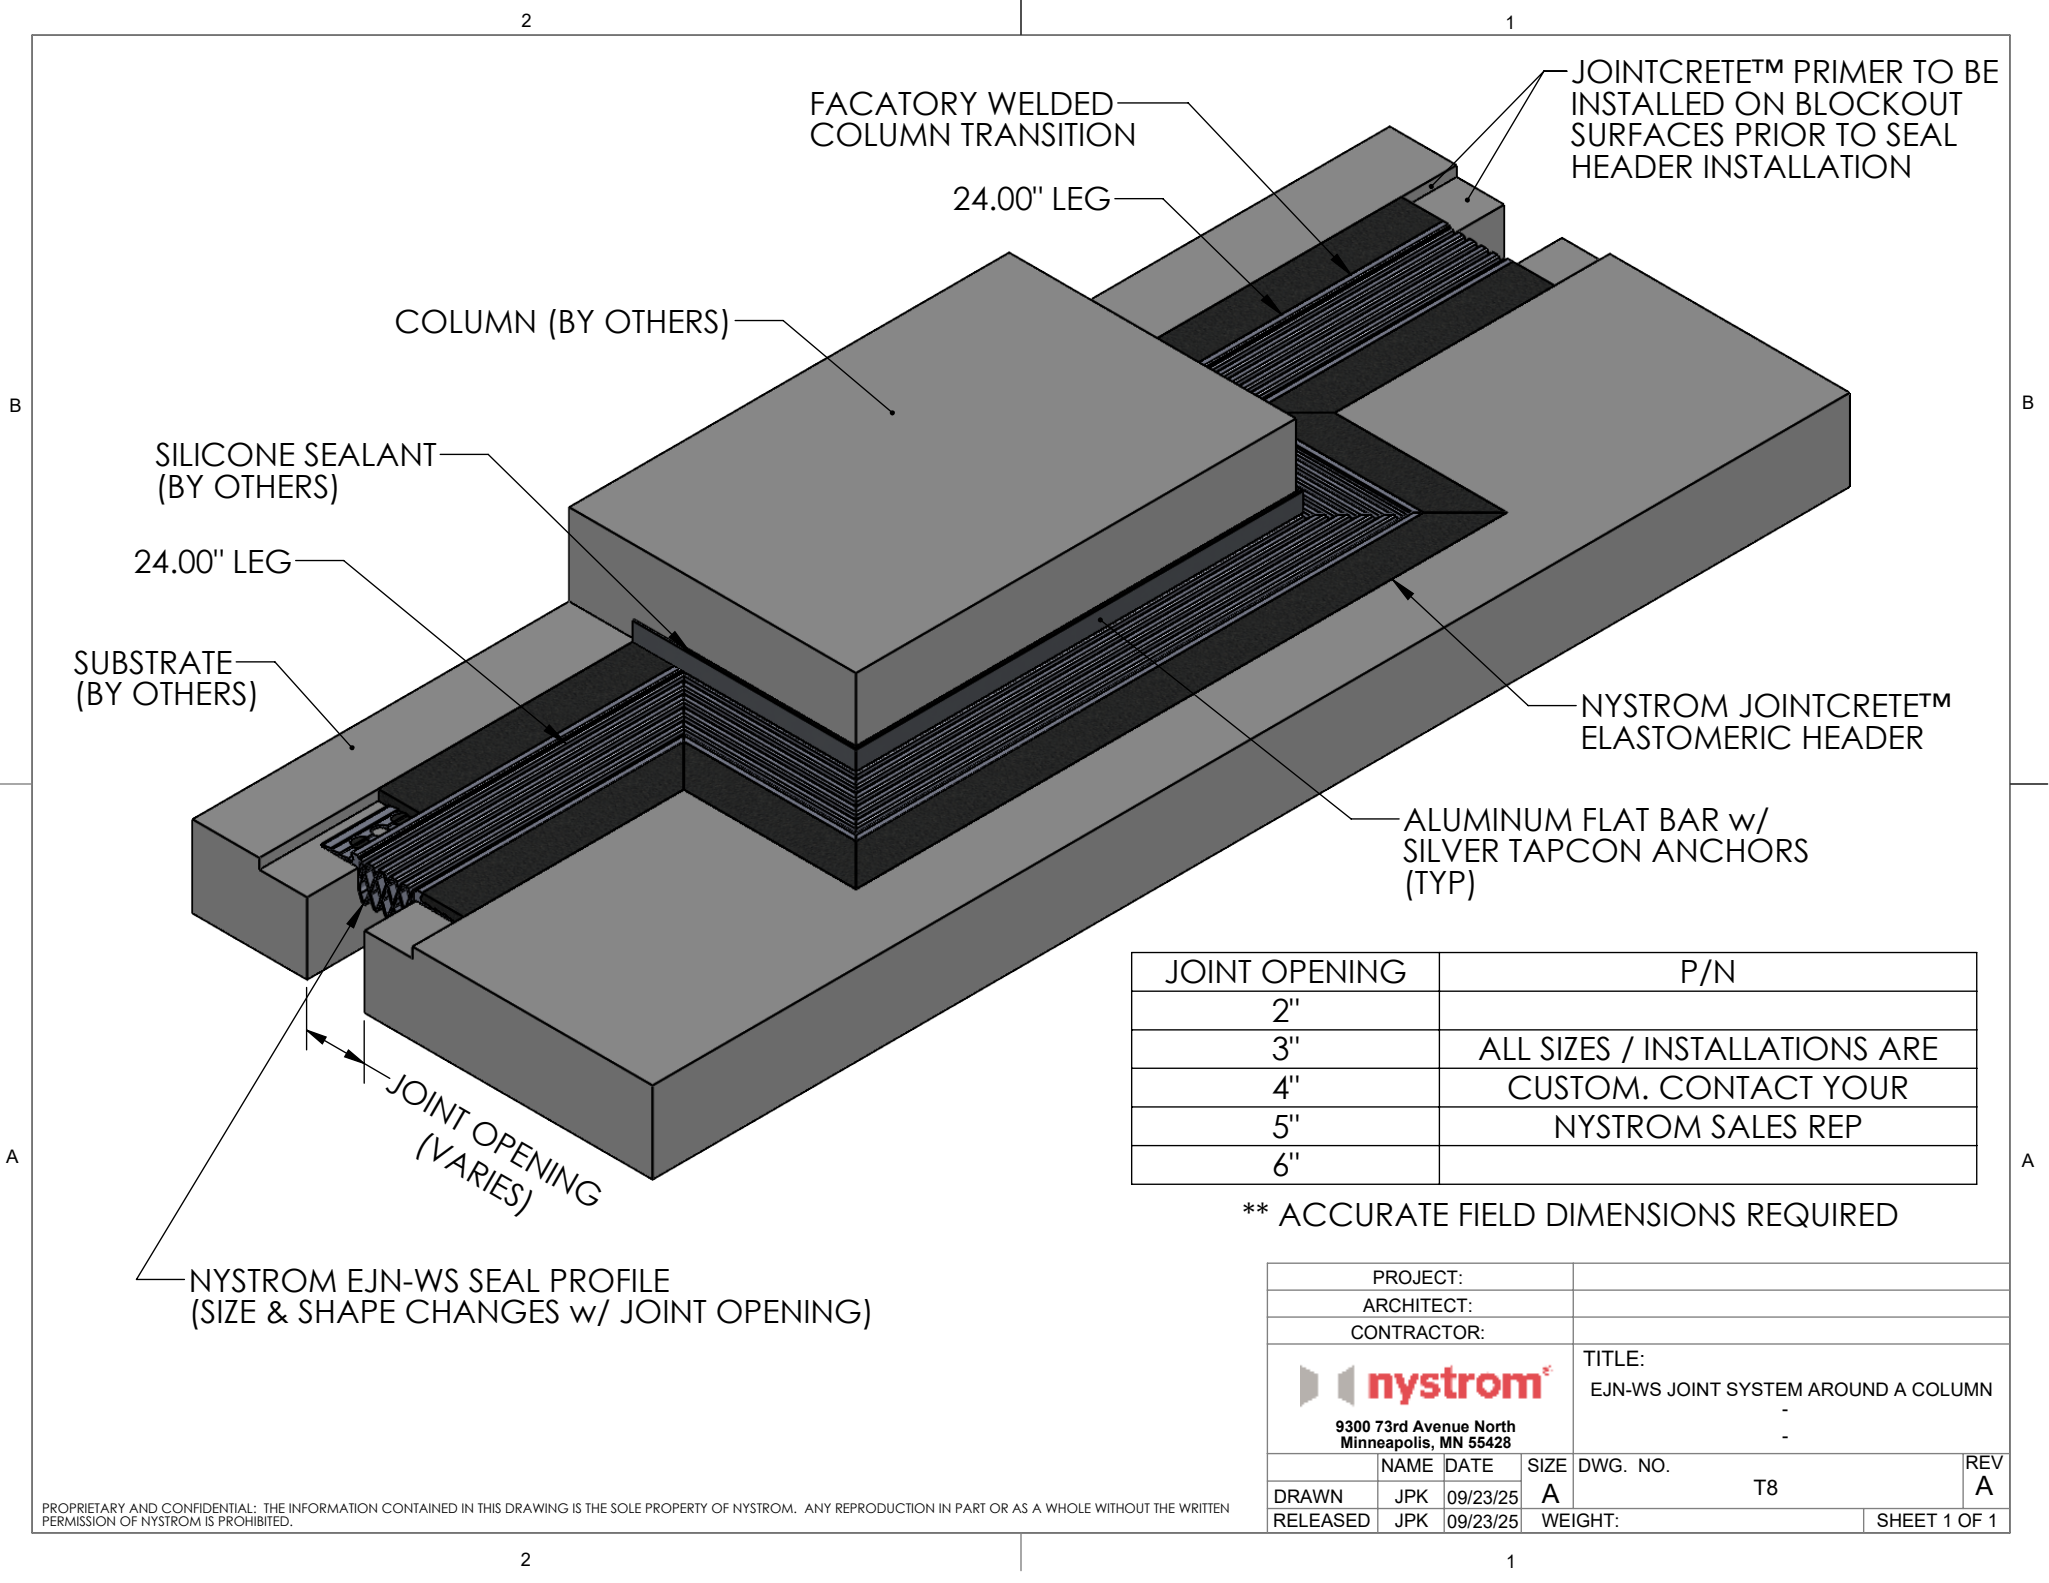

JOINT OPENING	P/N
2"	ALL SIZES / INSTALLATIONS ARE CUSTOM. CONTACT YOUR NYSTROM SALES REP
3"	
4"	
5"	
6"	

** ACCURATE FIELD DIMENSIONS REQUIRED

PROJECT:				
ARCHITECT:				
CONTRACTOR:				
 9300 73rd Avenue North Minneapolis, MN 55428		TITLE: EJN-WS JOINT SYSTEM AROUND A COLUMN		
NAME	DATE	SIZE	DWG. NO.	REV
DRAWN JPK	09/23/25	A	T8	A
RELEASED JPK	09/23/25	WEIGHT:		SHEET 1 OF 1