


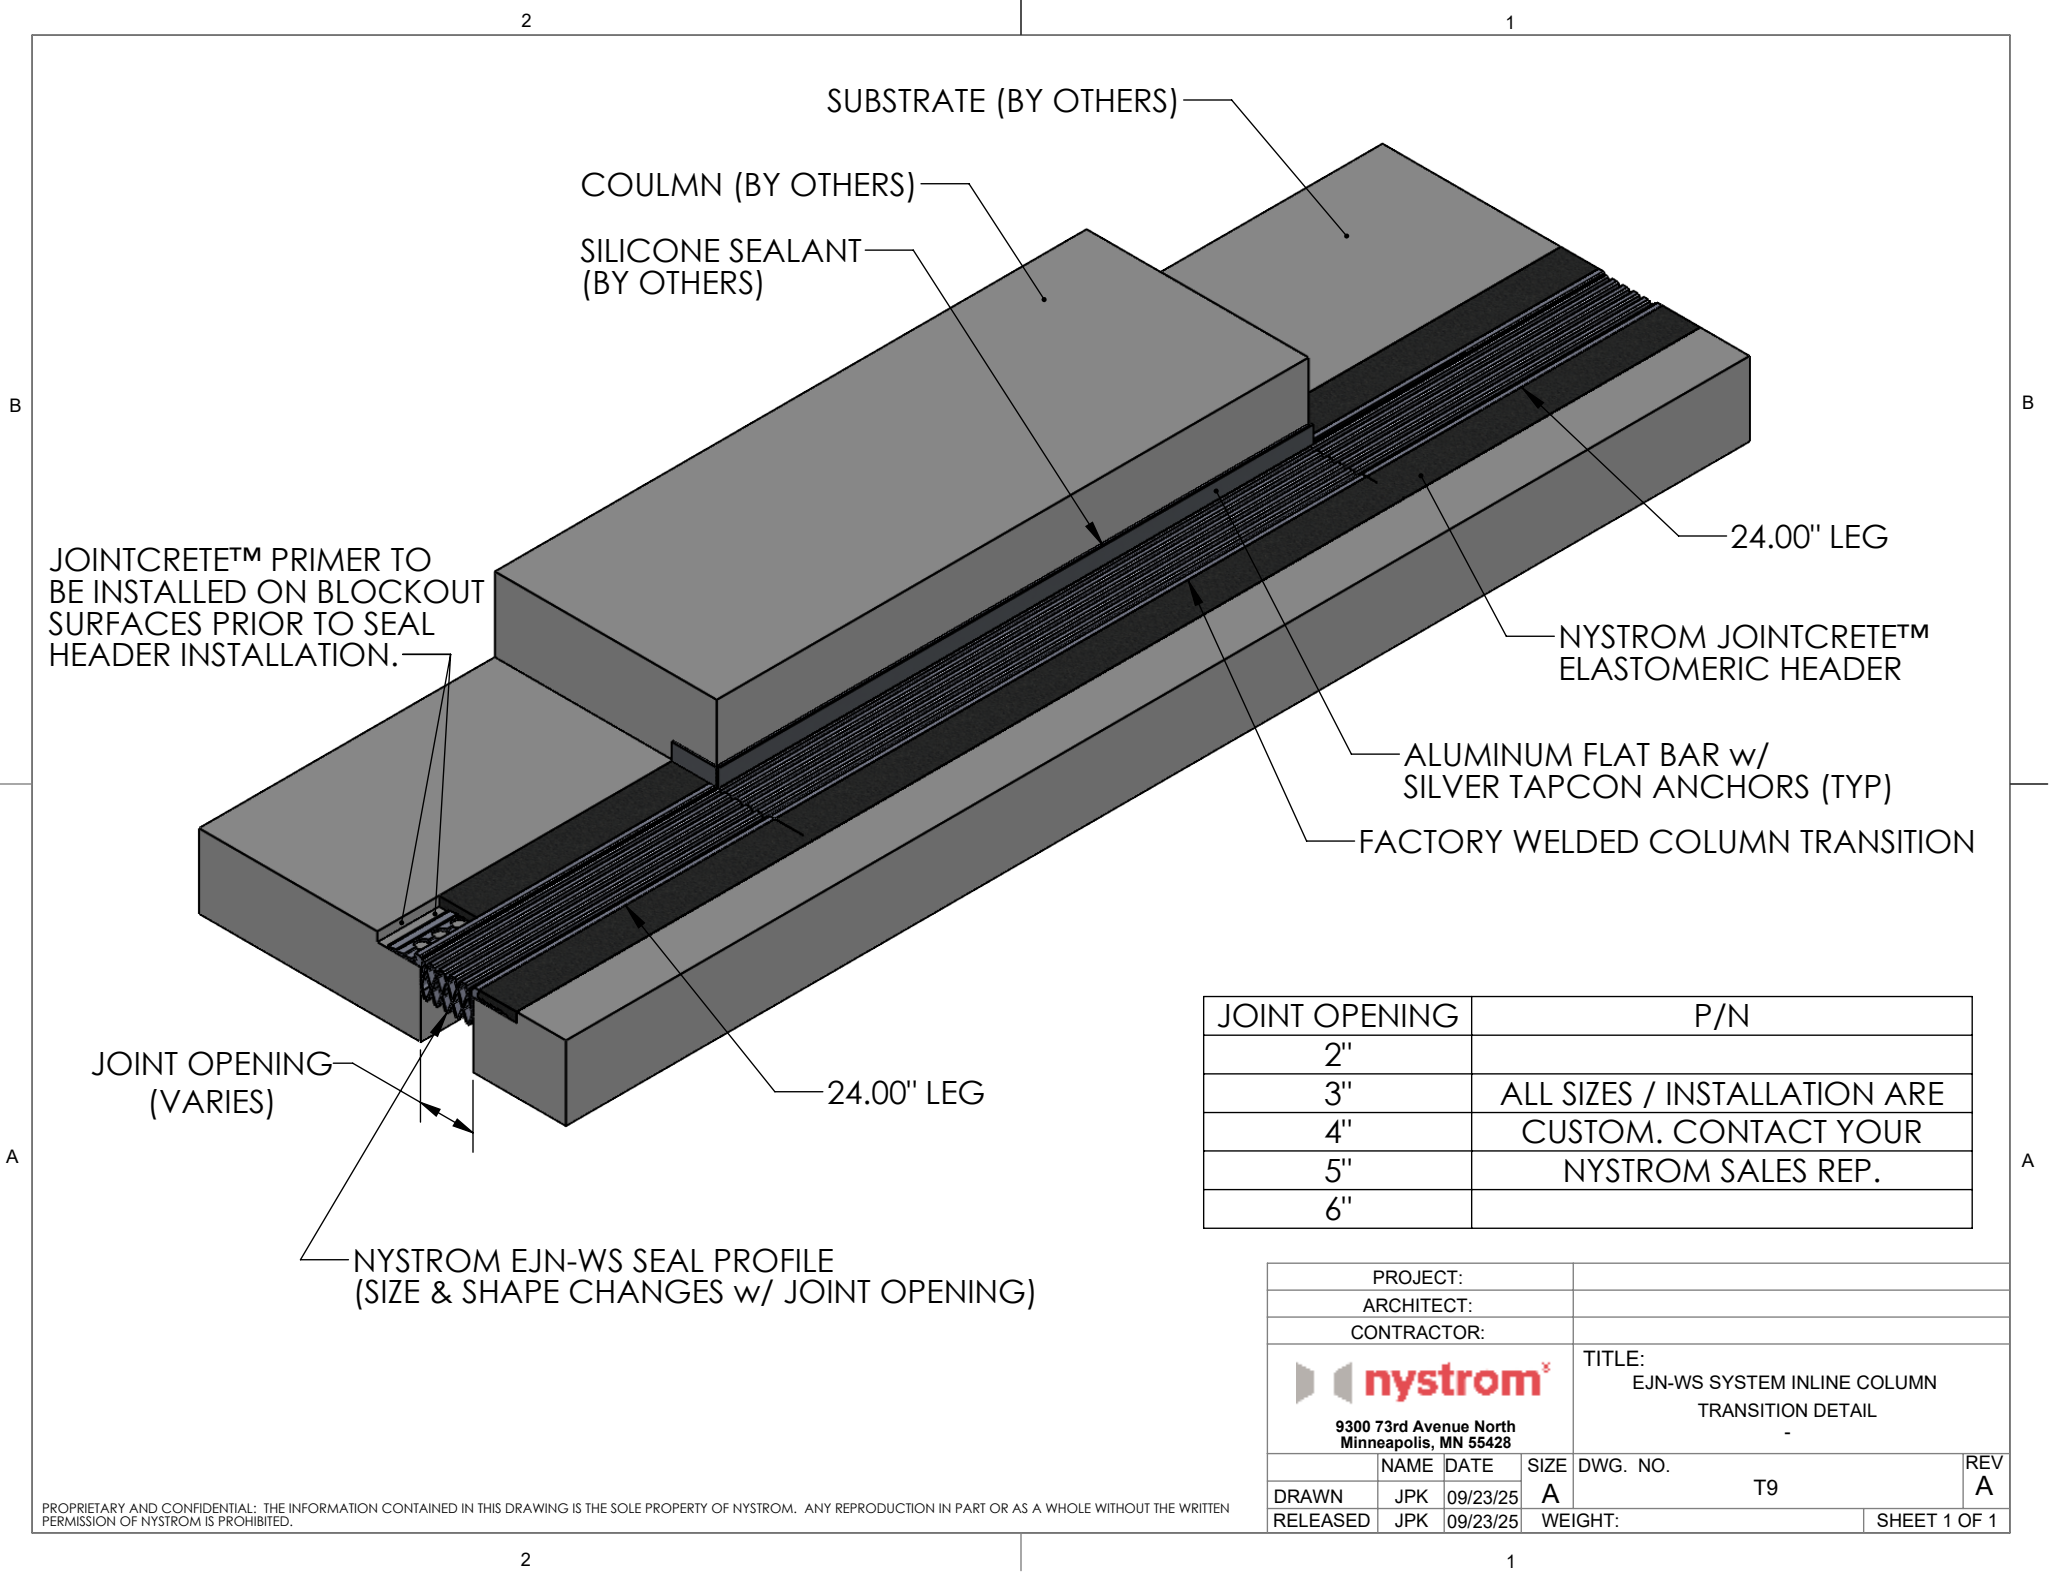

JOINT OPENING	P/N
2"	
3"	ALL SIZES / INSTALLATION ARE
4"	CUSTOM. CONTACT YOUR
5"	NYSTROM SALES REP.
6"	

PROJECT:					
ARCHITECT:					
CONTRACTOR:					
 9300 73rd Avenue North Minneapolis, MN 55428				TITLE: EJN-WS SYSTEM INLINE COLUMN TRANSITION DETAIL	
	NAME	DATE	SIZE	DWG. NO.	REV
DRAWN	JPK	09/23/25	A	T9	A
RELEASED	JPK	09/23/25	WEIGHT:	SHEET 1 OF 1	

PROPRIETARY AND CONFIDENTIAL: THE INFORMATION CONTAINED IN THIS DRAWING IS THE SOLE PROPERTY OF NYSTROM. ANY REPRODUCTION IN PART OR AS A WHOLE WITHOUT THE WRITTEN PERMISSION OF NYSTROM IS PROHIBITED.