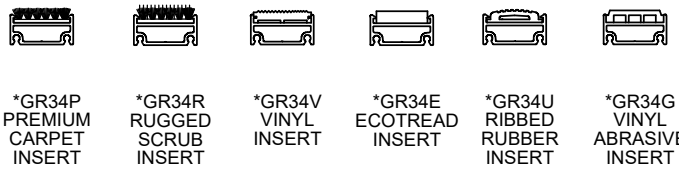

*GR34P PREMIUM CARPET INSERT | *GR34R RUGGED SCRUB INSERT | *GR34V VINYL INSERT | *GR34E ECOTREAD INSERT | *GR34U RIBBED RUBBER INSERT | *GR34G VINYL ABRASIVE INSERT

QTY	MODEL	WIDTH	LENGTH	FINISH	LOCATION

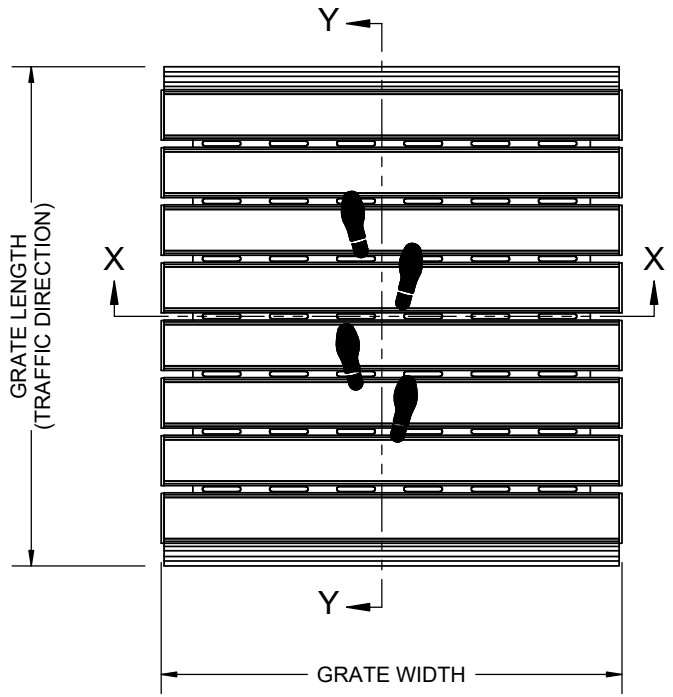

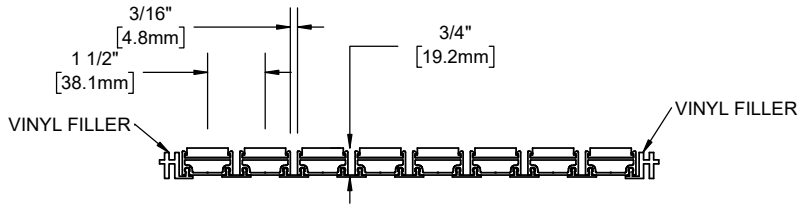

SECTION Y-Y

SECTION X-X

NOTES:
- STANDARD MAXIMUM SECTION SIZE OF GRATE/MAT WIDTH NOT TO EXCEED 10'-0" UNLESS OTHERWISE SPECIFIED
- VERIFY TRAFFIC DIRECTION AND THAT SECTIONING DOES NOT OCCUR IN A TRAFFIC LANE
- ALL RAIL COMPONENTS ARE MADE OF 6063-T6 ALUMINUMALLOY
- TREAD RAILS MUST RUN PERPENDICULAR TO TRAFFIC DIRECTION
- TRIM THE FILLER PROVIDED TO ENSURE A TIGHT FIT IN THE TRAFFIC DIRECTION
- ADDITIONAL INFORMATION CAN BE FOUND IN THE PRODUCT SPECIFICATION AND IS CONSIDERED PART OF THIS TRANSMITTAL

* AVAILABLE IN ALTERNATING TREADS

PROPRIETARY AND CONFIDENTIAL: THE INFORMATION CONTAINED IN THIS DRAWING IS THE SOLE PROPERTY OF NYSTROM. ANY REPRODUCTION IN PART OR AS A WHOLE WITHOUT THE WRITTEN PERMISSION OF NYSTROM IS PROHIBITED.

PROJECT:					
ARCHITECT:					
CONTRACTOR:					
nystrom® 9300 73rd Avenue North Minneapolis, MN 55428				DESCRIPTION: Roll-up GRATEdesign®, 3/4", Aluminum, Roll-up Grate	
	NAME	DATE	SIZE	DWG. NO. GR34-NF	
DRAWN	DKL	12/12/25	A		
RELEASED	DJA	12/12/25	SCALE: NTS	SHEET 1 OF 1	REV C